

Command= 210-

Point#, Start#-End# or G#= 1-200

Bearing	Distance	Elev	Descrip	Pnt.	Northing	Easting	Type
-----12-29-2023-----15:55:58-----D:...\BMHOME1							
	60.65		setspk	1	5039.0208	5088.5977	
	51.47		setspk	2	5115.3741	5271.1211	TRA
	59.12		topipin	3	5000.0000	5000.0000	SS
	60.40		endsts**	4	5026.7623	5078.8528	SS
	60.92		bmsetnl	5	5034.1032	5102.0362	SS
	60.73		endstns*	6	5042.7814	5113.7582	SS
	61.10		@48"clmp	7	5051.5143	5139.7542	SS
	60.72		corhsea	8	5084.4560	5173.3467	SS
	61.60		corhseb	9	5073.4396	5148.7692	SS
	61.76		corhsec	10	5094.9141	5138.8766	SS
	62.15		corhsed	11	5109.5001	5123.0290	SS
	62.18		corprche	12	5118.9969	5105.2926	SS
	61.95		corhsef	13	5122.8726	5103.7513	SS
	64.40		corhseg	14	5111.0800	5067.8738	SS
	57.77		corhseh	15	5133.1815	5057.9591	SS
	62.38		@retwl2'	16	5109.6955	5097.5549	SS
	62.61		@retwl2'	17	5098.8393	5072.7582	SS
	62.61		@retwl2'	18	5103.3672	5057.6771	SS
	61.41		gnd	19	5100.9739	5039.4664	SS
	57.71		edgdr	20	5146.2935	5036.7163	SS
	58.51		edgdr	21	5126.2483	5012.1296	SS
	59.46		stk	22	5132.7365	4976.3193	SS
	59.76		edgdr	23	5095.0641	5007.9603	SS
	60.61		cordr15w	24	5060.1135	5026.9989	SS
	60.96		cordr	25	5068.3078	5050.0767	SS
	60.42		cordrend	26	5034.1363	5065.2941	SS
	60.95		stk	27	5049.1991	4990.9065	SS
	62.51		fndnl**	28	5041.4663	4971.6633	SS
	59.91		cistpipe	29	5024.3792	4974.7050	SS
	59.23		epcldr20	30	4986.1308	5038.4420	SS
	58.08		swale	31	4997.9114	5054.1255	SS
	57.87		ep	32	4990.8966	5095.2367	SS
	56.30		swale	33	5003.2491	5093.1479	SS
	56.33		mhep**	34	4998.7171	5128.2509	SS
	54.78		swale	35	5009.9027	5124.5438	SS
	53.86		ep\	36	5015.3902	5174.8077	SS
	52.68		swale	37	5024.5311	5169.4699	SS
	54.92		fnddhsb	38	4972.8044	5168.3652	SS
	63.66		fflel	39	5110.5519	5140.9122	SS
	66.61		fflel	40	5121.9684	5091.8176	SS
	61.71		endwlk**	41	5094.7636	5109.9714	SS
	61.75		gnd	42	5078.7838	5079.9144	SS
	61.00		edgmlch	43	5067.5509	5118.9417	SS
	60.18		ts	44	5057.5375	5169.3585	SS
	57.37		bleedout	45	5051.1550	5174.9519	SS
	51.85		bldoutsw	46	5031.5963	5184.9555	SS

JOB #14 443underwood [200]

Bearing	Distance	Elev	Descrip	Pnt.	Northing	Easting	Type
-----	-----	-----	-----	-----	-----	-----	-----
		12-29-2023		15:55:58			D:\BMHOME1
	49.07		swale**	47	5058.0108	5234.2521	SS
	47.26		swale	48	5086.9221	5275.9564	SS
	46.87		fnddhsb	49	5062.9840	5325.1242	SS
	48.52		ep	50	5076.9329	5278.8474	SS
	47.95		endwlf	51	5101.5105	5286.1409	SS
	52.21		ts	52	5106.0910	5267.1675	SS
	41.50		clwet**	53	5180.5992	5292.0480	SS
	42.47		pole**	54	5213.0665	5280.4838	SS
	41.47		clwet**	55	5229.9834	5267.0955	SS
	40.12		clwet**	56	5270.7782	5246.3244	SS
	48.18		fndipin	57	5138.1513	5306.4918	SS
	54.61		setnl***	58	5122.1032	5231.3869	SS
	49.11		gnd	59	5179.7981	5215.9642	SS
	48.73		setpkpol	60	5239.9457	5166.1374	SS
	54.79		topwell2	61	5205.9052	5084.4563	SS
	59.83		tsoldwel	62	5169.7779	5126.4204	SS
	54.87		bs	63	5181.7288	5127.3663	SS
	58.59		flagpole	64	5144.5998	5178.9328	SS
	54.82		oldpit?	65	5147.8814	5205.9596	SS
	61.21		corhsea	66	5141.6123	5143.0717	SS
	58.90		bs	67	5150.2759	5146.0184	SS
	61.08		corhseb	68	5114.6107	5164.5138	SS
	59.11		bs	69	5112.9496	5176.2821	SS
	60.93		corstepc	70	5094.5340	5172.6114	SS
	59.15		bs	71	5095.6579	5181.6886	SS
	58.35		36"beech	72	5104.4312	5197.7224	SS
	56.79		gndl4ts	73	5089.3812	5225.0131	SS
	47.27		corlawn	74	5153.2227	5276.7847	SS
	48.25		gnd	75	5172.8573	5237.8450	SS
	44.54		edglawn	76	5188.2436	5200.9687	SS
	45.62		gnd	77	5227.3673	5208.1149	SS
	50.72		3"maple	78	5134.8472	5259.4748	SS
				100	5000.0000	5000.0000	
				101	5314.4575	4942.7305	TRA
				102	5310.2291	4970.0452	TRA
				103	5336.6599	5062.2622	TRA
				104	5422.3023	5150.0318	TRA
				105	5138.1589	5306.5083	TRA
				106	5126.0992	5284.6094	RP
				107	5105.2581	5298.4169	PT
				108	5052.2096	5218.3453	TRA
				109	5281.4619	5066.4626	RP
				110	5020.3118	5152.6345	PT
				111	5011.1243	5124.7912	TRA
				112	5272.2744	5038.6192	TRA

Point#, Start#-End# or G#= 4-

PERC TEST DATA

24" Specimens
IN ACCORDANCE WITH THE
REQUIREMENTS OF THE
N.H. DEPT. OF ENVIRONMENTAL SERVICES
WATER DIVISION
7-6-05

THESE CHANGES IN
REQUIRED CHANGES IN
LANG AS INDICATED ON THESE
ONDITIONAL APPROVAL.

1/86-1
SA2002003757
MIST DEVELOPMENT
ROCKINGHAM
3054
0764

Type of System: **4 BR
600 GPD
HAMPTON**

Subsurface waste disposal systems must be operated and maintained in a manner so as to prevent nuisance or health hazard due to system failure. (RSA 485-A:37)	It is unlawful to discharge any hazardous chemicals or substances into subsurface waste disposal systems. Included are paints, thinners, gasoline and chlorinated hydrocarbon solvents such as TCE, sometimes used to clean failed septic systems and auto parts. (Env-Ws 1503.04)
---	--

HAMP TON NH 03843-1306

BAUS
PZL

200504927

443

DATE: 05/02/05 REV 5/12/05

APPROVAL:

APPROVED
Town of Hampton Falls
Septic System Examiner

NATHAN E. UNDERWOOD

64 DRINKWATER ROAD

HAMPTON FALLS. NH 03844

PROPOSED REPLACEMENT SEPTIC SYSTEM PLAN	EXISTING FAILED SYSTEM
--	------------------------

LOCUS: 64 DRINKWATER ROAD

HAMPTON FALLS, NH

EXISTING 4 BEDROOM HOUSE

AREA REQUIRED:
 $900 \text{ SF} \times 0.6 \text{ (CHAMBERS)} = 540 \text{ SF (DES)}$
 $540 \text{ SF} \times 1.25 \text{ (HAMPTON FALLS)} = 675 \text{ SF}$

22 4X8S CHAMBERS FOR

AREA PROPOSED: 16' X 44' = 704 SF PROVIDED

RECEIVED
JUN 29 2005
ROCKINGHAM COUNTY
CONSERVATION DISTRICT

ROCKINGHAM COUNTY
CONSERVATION DISTRICT

JUN 29 2005


OWNER:

JUL 05 2005

NEW YORK
DECEMBER
1948
SUNDAY
MAY 18 1948
NO. 308
WATER

- backhoe -
fown
\$ 150-
Brenda has copies
9:30

See D-30467
What is different???

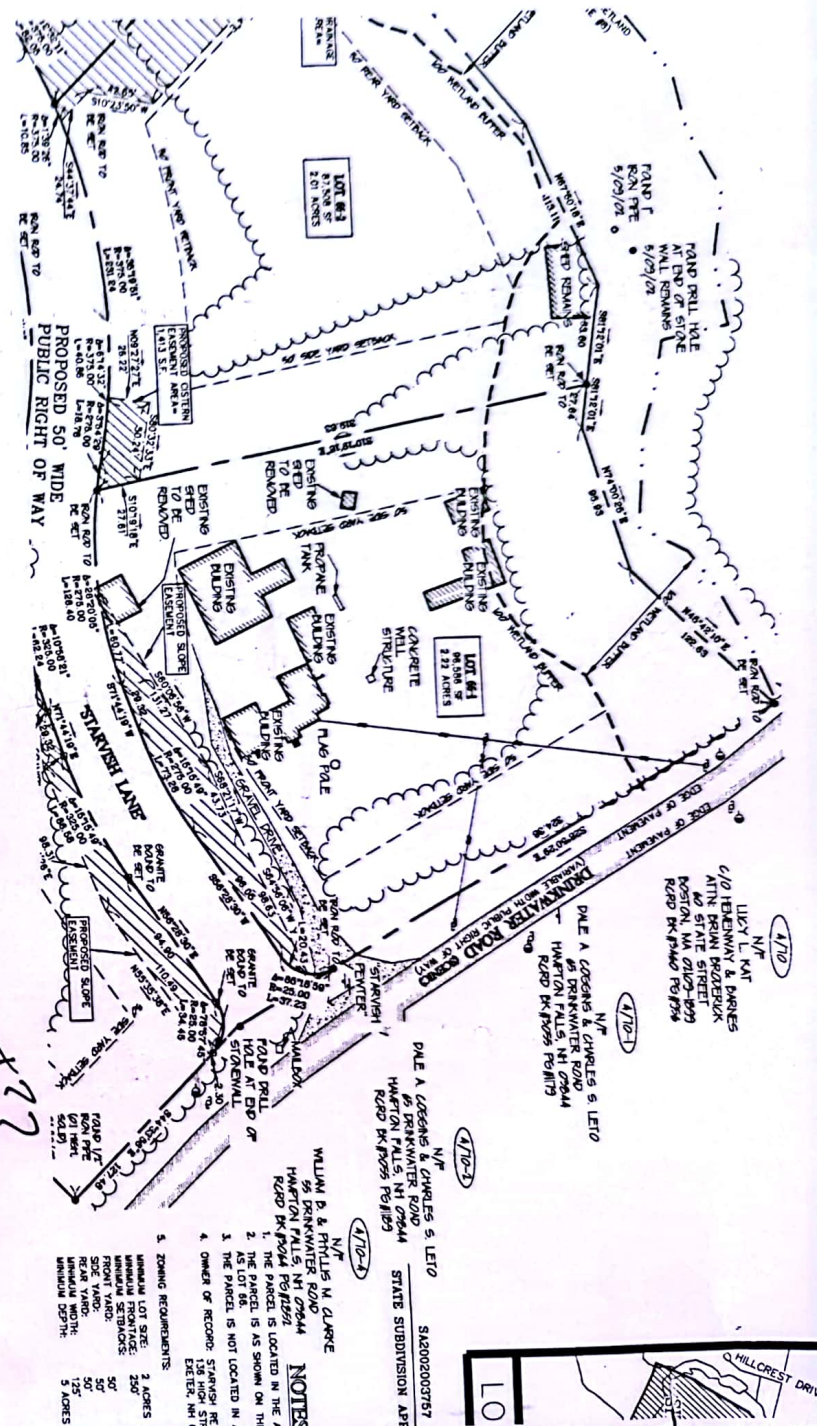

STOCKTON SERVICES
P.O. BOX 1306
HAMPTON, NH 03843-1306

2086

Date 6/25/05

64-106/114
04

IN DISTRICT

Pay to the Order of NHDES-SUBSURFACE \$ 150.00

One hundred fifty and 00/100 Dollars



COMMUNITY BANK
& TRUST COMPANY
HAMPTON, NH 03842

For Nate Underwood Hampton Falls

⑆011401960⑆ 0001300687⑈ 2086

1000 of Hampton Falls
1 Drinkwater Road
Hampton Falls NH 03844

Dear Mr. Vigneau;

Enclosed is a review prepared by Michael Cuomo, CSS, of a septic plan for Nate Underwood, 64 Drinkwater Road, Tax Map 1 Lot 66-1A, for a replacement wastewater disposal system.

This lot contains the former Starvish residence where the existing system has failed and effluent is exposed at the surface of the road cut on Starvish Lane. The location of the old well was shown incorrectly on the subdivision plan and no location is given for the Starvish wastewater disposal system. The 20,000 square foot reserve area for this lot on the approved subdivision plan is voided when one accounts for the correct well location. A new well has been drilled which also voids the approved 20,000 square foot area. Therefore, there is no 20,000 square foot reserve area for this lot that meets all local requirements.

The replacement wastewater disposal system cannot be built on this recently approved subdivision lot without approval by the Board of Adjustment. The plan submitted shows 14,000 square feet, where 20,000 square feet is required by zoning 7.1312 and 7.1313. If you have any questions regarding this report, please contact our office.

Sincerely,

Cynthia W. Smith
Cynthia W. Smith
Chairman

enclosure

cc: Anne Bialobrzewski, designer
Nate Underwood, owner

VARIANCE HAS BEEN
APPROVED. PLEASE
SIGN PLANS AND
FORWARD TO DES.
THANK YOU TUCKY 929-7404

Mission of the Rockingham County Conservation District is to conserve and sustain the natural environment for present and future generations by working to make wise land-use decisions.

PLAN HAS NOT BEEN ALTERED.

Hampton Falls
Test Pit Report

18 May 2005

Nate Underwood
64 Drinkwater Road
Tax map 1, lot 66-1A

I reviewed a replacement wastewater disposal system design to serve the existing dwelling prepared by Anne Bialobrzewski of Stockton Services, revision dated 12 May 2005.

This lot contains the former Starvish residence. The existing system has failed and there is effluent exposed at the surface at the road cut of the recently constructed Starvish Lane. Review of the subdivision plan reveals that the location of the old Starvish well was shown incorrectly and no location is given for the Starvish wastewater disposal system. The 20,000 square foot reserve area for this lot on the approved subdivision plan is voided when one accounts for the correct well location. A new well has since been drilled which also voids the approved 20,000 square foot area. Consequently, there is no 20,000 square foot reserve area for this lot which meets all local requirements because of wetland setbacks and unsuitable soils outside the well radius.


Due to these errors and the natural features of the lot, a replacement wastewater disposal system can not be built on this recently approved subdivision lot without approval by the Board of Adjustment. The plan submitted shows 14,000 square feet, where 20,000 is required by zoning 7.1312 and 7.1313.

Michael Cuomo

Michael Cuomo
NH Soil Scientist #006



Rockingham County Conservation District

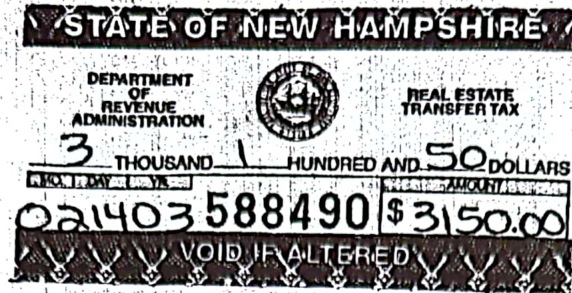

WARRANTY DEED

KNOW ALL MEN BY THESE PRESENTS, that STARVISH REALTY, LLC, a New Hampshire limited liability company with a mailing address of 136 High Street, Exeter, New Hampshire 03833, for consideration paid, grants to NATHAN E. UNDERWOOD AND CHRISTIE L. UNDERWOOD, husband and wife as joint tenants with rights of survivorship, with a mailing address of 110 Kensington Road, Hampton Falls, New Hampshire 03844 with WARRANTY COVENANTS, the following described premises:

A certain tract or parcel of land, with any buildings thereon located on Drinkwater Road and Starvish Lane, in the Town of Hampton Falls, County of Rockingham, State of New Hampshire depicted as Lot 66-1 on plan of land entitled "Subdivision Plan for Mist Development, LLC, Drinkwater Road, County of Rockingham, Hampton Falls, N.H." prepared by Millette, Sprague & Colwell, Inc. dated July 2, 2002 recorded in the Rockingham County Registry of Deeds as Plan # D-30454 (hereinafter "Subdivision Plan"), Lot 66-1 is more particularly bounded and described as follows:

Beginning at an iron rod in the northerly sideline of Starvish Lane and the southwesterly corner of the within described lot and the southeasterly corner of Lot 66-2 as shown on said Plan; thence running along said Lot 66-2 N10°19'18"W a distance of 319.63 feet to an iron rod at land now or formerly of Sherman and Joan Brickett as shown on said Plan; thence turning and running along said Brickett Land S81°12'01"E a distance of 27.64 feet to a point; thence running N74°00'25"E a distance of 95.93 feet to a point; thence turning and running N45°42'10"E a distance of 122.63 feet to an iron rod at the sideline of Drinkwater Road as shown on said Plan; thence turning and running along said Drinkwater Road S28°50'29"E a distance of 324.38 feet to an iron rod at the Starvish Lane as shown on said Plan; thence turning and running along said Starvish Lane the following five (5) courses and distances: on a curve to the right with a radius of 25.00 feet and

017513

2003 FEB 14 PM 1:54


ROCKINGHAM COUNTY
REGISTRY OF DEEDS

EROSION PROTECTION NOTES

1. HAY OR STRAW BALES SHALL BE SET 4" BELOW GRADE.
2. EROSION PROTECTION MEASURES SHALL BE CHECKED AND MAINTAINED ON A DAILY BASIS. SEDIMENT DEPOSITS UPSTREAM OF BALES AND SILT FENCES SHALL BE REMOVED ON REGULAR BASIS.
3. EACH BALE SHALL BE STAKED WITH 2 - 2" x 2" POSTS OR EQUIVALENT SAPLINGS, WHICH SHALL EXTEND 18" MINIMUM INTO THE GROUND.
4. PROVIDE HAY BALE BARRIERS AT THE BASE OF CUT AND FILL SLOPES UNTIL COMPLETION OF THE PROJECT OR UNTIL VEGETATION BECOMES ESTABLISHED ON SLOPES. EROSION PROTECTION BELOW FILL SLOPES SHALL BE PLACED IMMEDIATELY AFTER CLEARING, PRIOR TO EMBANKMENT CONSTRUCTION.
5. A FABRIC SILT FENCE MAY BE USED IN LIEU OF HAY BALES.
6. ALL DISTURBED AREAS SHALL BE REVEGETATED AS QUICKLY AS POSSIBLE.
7. ALL DISTURBED AREAS OUTSIDE OF ROADWAYS SHALL RECEIVE A MINIMUM OF 4" OF LOAM AND SEED.

SEED TYPE	APPLICATION RATE
WINTER RYE	2.50 LBS/1000 S.F.


7. ALL DISTURBED AREAS OUTSIDE OF ROADWAYS SHALL RECEIVE A MINIMUM OF 4" OF LOAM AND SEED.

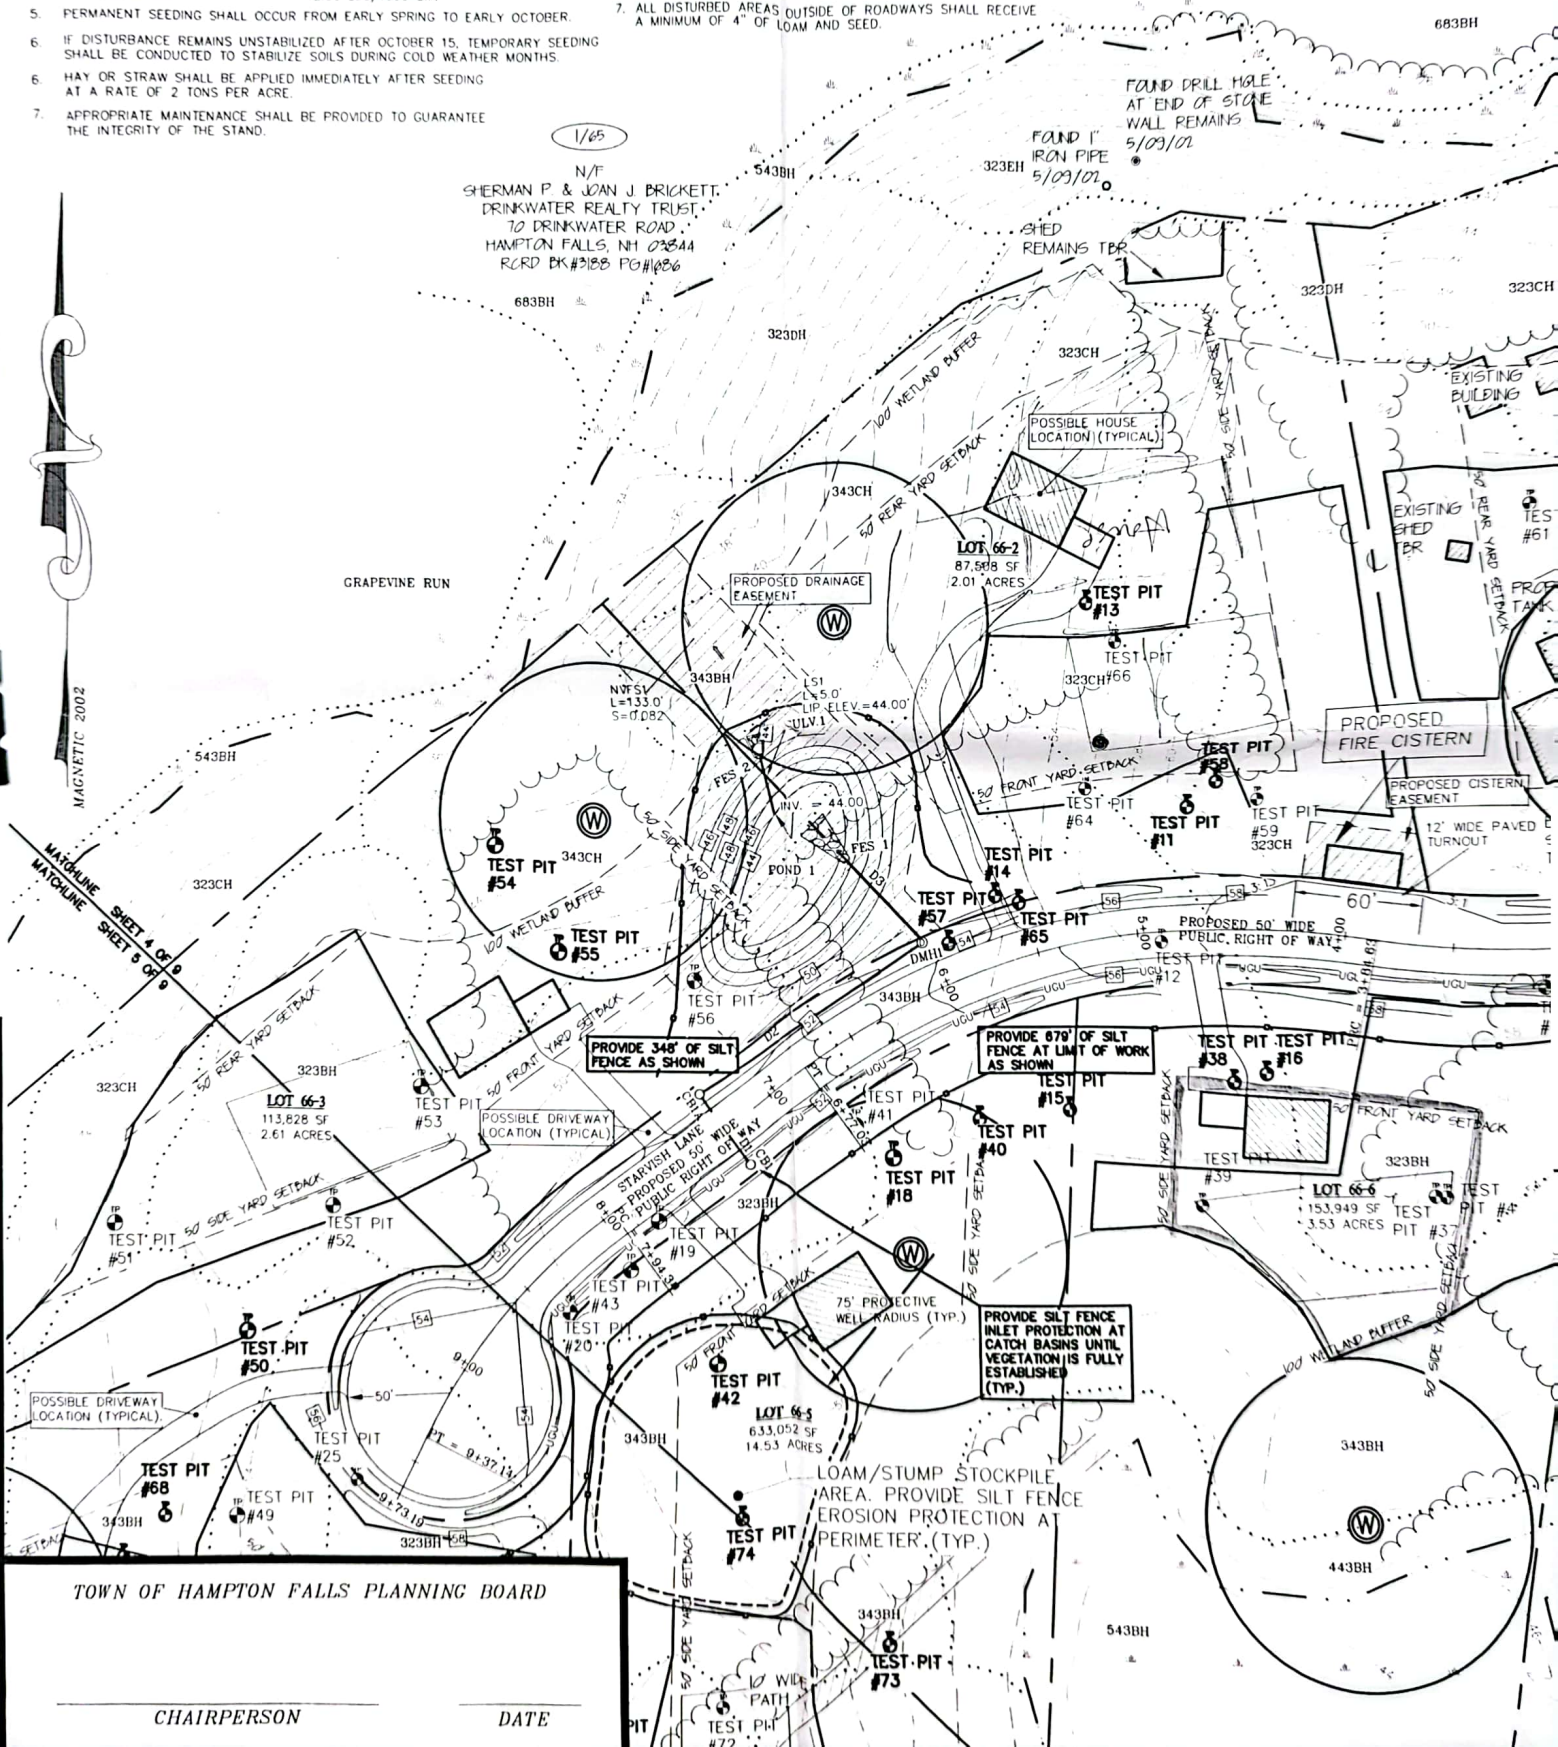

LEGEND

BK 2562/PG 2783 BOOK NO./PAGE NO.
 CB CATCH BASIN
 CONC. CONCRETE
 DMH DRAIN MANHOLE
 F.F. FINISHED FLOOR
 HYD HYDRANT
 INV. INVERT
 LG. LENGTH
 N/F NOW OR FORMERLY
 PC POINT OF CURVATURE
 PT. POINT OF TANGENCY
 PRC POINT OF REVERSE CURVATURE
 CMP CORRUGATED METAL PIPE
 R. RADIUS
 RCRD ROCKINGHAM COUNTY REGISTRY OF DEEDS
 S.F. SQUARE FEET
 SLA SUITABLE LEACHING AREA
 TBR TO BE REMOVED
 TYP. TYPICAL
 FES FLARED END SECTION
 DI DRAIN LINE (SEE DRAIN TABLE)
 LS LEVEL SPREADER
 VFS VEGETATED FILTER STRIP
 HW HEADWALL
 DMH DRAIN MANHOLE
 CULV. CULVERT
 L. LENGTH
 S. NATURAL VEGETATED FILTER STRIP
 DS DRAINAGE SWALE
 TBA TO BE ABANDONED

PROPOSED DRAIN
 OVERHEAD UTILITIES
 UNDERGROUND UTILITIES
 BOUND
 CATCH BASIN
 CENTRAL ANGLE
 DRAIN MANHOLE
 DRILL HOLE
 EXISTING CONTOUR
 FREE STANDING SIGN
 GUY POLE
 IRON PIN
 ASSESSORS MAP & PARCEL NUMBER
 PROPERTY LINE
 PROPOSED CONTOUR
 STONE WALL
 SCS SOIL LINE
 UTILITY POLE
 WATER SHUT OFF
 WELL
 WETLAND
 EDGE OF WETLAND
 EDGE OF WOODS
 RIP RAP OUTLET PROTECTION
 PASSING TEST PIT
 FAILED TEST PIT
 TEMPORARY BENCHMARK
 ELEVATION
 NATIONAL GEODETIC
 VERTICAL DATUM

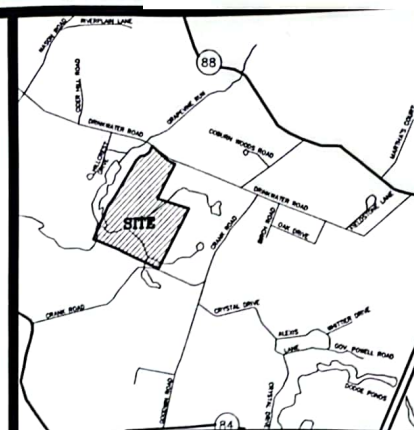

LOCATION PLAN

NOTES:

1. THE PARCEL IS LOCATED IN THE AGRICULTURAL/RESIDENTIAL ZONE.
2. THE PARCEL IS AS SHOWN ON THE TOWN OF HAMPTON FALLS ASSESSOR'S MAP 1 AS LOT 66.
3. THE PARCEL IS NOT LOCATED IN A FLOOD HAZARD ZONE.
4. OWNER OF RECORD: STARVISH REALTY, L.L.C.
136 HIGH STREET
EXETER, NH 03833
5. ZONING REQUIREMENTS:
MINIMUM LOT SIZE: 2 ACRES
MINIMUM FRONTAGE: 250'
MINIMUM SETBACKS:
FRONT YARD: 50'
SIDE YARD: 50'
REAR YARD: 50'
MINIMUM WIDTH: 125'
MINIMUM DEPTH: 5 ACRES OR MORE - 15%
MAXIMUM COVERAGE:
6. TOTAL PARCEL AREA: 2,100,264 S.F.
48.21 ACRES
7. IRON RODS AND GRANITE BOUNDS TO BE SET AS SHOWN ON SUBDIVISION PLAN.
8. WETLAND DELINEATION WAS DONE BY NEW HAMPSHIRE SOIL CONSULTANTS, INC. IN ACCORDANCE WITH THE 1987 CORPS OF ENGINEERS WETLAND DELINEATION MANUAL AND FIELD LOCATED BY MILLETTE, SPRAGUE & COLWELL, INC.
9. ALL CONSTRUCTION AND MATERIALS SHALL BE IN ACCORDANCE WITH ALL STATE AND LOCAL CODES.
10. THE CONTRACTOR SHALL BE RESPONSIBLE FOR VERIFYING AND DETERMINING THE LOCATIONS, SIZE AND ELEVATIONS OF ALL EXISTING UTILITIES, SHOWN OR NOT SHOWN ON THESE PLANS. PRIOR TO THE START OF ANY CONSTRUCTION, THE ENGINEER SHALL BE NOTIFIED IN WRITING OF ANY UTILITIES INTERFERING WITH THE PROPOSED CONSTRUCTION TO DETERMINE APPROPRIATE ACTION TO BE TAKEN BEFORE PROCEEDING WITH THE WORK.
11. ALL UTILITY COMPANIES REQUIRE INDIVIDUAL CONDUITS. CONTRACTOR IS TO COORDINATE WITH TELEPHONE, CABLE, AND ELECTRIC COMPANIES REGARDING THE NUMBER OF CONDUITS REQUIRED PRIOR TO INSTALLATION OF ANY CONDUIT.
12. CONTRACTOR TO COORDINATE WITH ALL UTILITY COMPANIES AND DIGSAFE PRIOR TO ANY EXCAVATION. CONTRACTOR TO CONTACT DIGSAFE AT LEAST 72 HOURS PRIOR TO ANY EXCAVATION. CALL (1-888-344-7233).
- ELECTRIC: PUBLIC SERVICE OF NEW HAMPSHIRE
1700 LAFAYETTE ROAD, PORTSMOUTH, NH. 03801
CONTACT: DENNIS WESTON
TRANSMISSION LINES ENGINEER
(603)436-5660
- TELEPHONE: BELL ATLANTIC/NYNEX
P.O. BOX 307 GREENLAND, N.H. 03840
CONTACT: CHARLES RANKIE
(603)427-2000
- CABLE: MEDIA ONE CABLE
155 COMMERCE WAY, PORTSMOUTH NH. 03801
CONTACT: MIKE WARD
(603)436-6050
13. TOPOGRAPHY IS BASED UPON APPROXIMATE USGS NGVD 1929.
14. NO STRUCTURE OF ANY KIND, EXCEPT UNDERGROUND UTILITIES AND DRAINAGE, ARE TO BE PLACED IN THE 50' RIGHT OF WAY OF EACH AND THE NEW ROADWAY.
15. STREET NUMBERS FOR ALL NEW HOUSES ARE TO BE ASSIGNED BY THE APPROPRIATE TOWN OFFICIAL OF THE TOWN OF HAMPTON FALLS.
16. NORTHERN RED OAK WITH A MINIMUM 1" DIAMETER ARE TO BE PLACED IN THE AREA WHERE THE EXISTING STARVISH DRIVEWAY IS TO BE REMOVED.

REV. 5	REVISE PER CONDITIONS OF APPROVAL	12/03/02
REV. 4	REVISE PER REVIEW COMMENTS	10/10/02
REV. 3	REVISE PER REVIEW COMMENTS	9/24/02
REV. 2	REVISE LOT 2, RELOCATE EXISTING DRIVEWAY, ADD ROAD NAME	8/30/02
REV. 1	ADD POSSIBLE HOUSE/DRIVEWAY LOCATIONS & LOT #'S PER RPC.	7/8/02



MILLETTE, SPRAGUE & COLWELL, INC.
 CIVIL ENGINEERS LAND SURVEYORS

SUBDIVISION SITE PLAN

FOR

MIST DEVELOPMENT, LLC

DRINKWATER ROAD

COUNTY OF ROCKINGHAM

HAMPTON FALLS, NH



SCALE: 1" = 50'

(IN FEET)

DATE: JULY 2, 2002

501 ISLINGTON STREET, P.O. BOX 427, PORTSMOUTH, N.H. (603)431-2222

http://www.mscengine.com

NOTES


SET 4" BELOW GRADE.
 SHALL BE CHECKED AND
 DEPOSITS UPSTREAM
 BE REMOVED ON REGULAR
 4.2 - 2" x 2" POSTS OR
 L EXTEND 18" MINIMUM
 THE BASE OF
 LATION OF THE PROJECT OR
 LISHED ON SLOPES. EROSION
 SHALL BE PLACED IMMEDIATELY
 NMENT CONSTRUCTION.
 D IN LIEU OF HAY BALES
 VEGETATED AS QUICKLY AS
 ROADWAYS SHALL RECEIVE
 ED.



LEGEND

BOOK NO./PAGE NO.	DESCRIPTION
BOOK 2562/PAGE 2783	CB CONC. CATCH BASIN
DMH	CONCRETE DRAIN MANHOLE
FF	FINISHED FLOOR
HYD	HYDRANT
INV	INVERT
L6	LENGTH
N/F	NOW OR FORMERLY
PC	POINT OF CURVATURE
PT	POINT OF TANGENCY
PRC	POINT OF REVERSE CURVATURE
CMP	CORRUGATED METAL PIPE
R	RADIUS
RGRD	ROCKINGHAM COUNTY REGISTRY OF DEEDS
S.F.	SQUARE FEET
SUA	SUITABLE LEACHING AREA
TBR	TO BE REMOVED
TYP.	TYPICAL
FES	FLARED END SECTION
D1	DRAIN LINE (SEE DRAIN TABLE)
LS	LEVEL SPREADER
VFS	VEGETATED FILTER STRIP
HW	HEADWALL
DMH	DRAIN MANHOLE
CULV.	CULVERT
L	LENGTH
S	SLOPE
NVFS	NATURAL VEGETATED FILTER STRIP
DS	DRAINAGE SWALE
TBA	TO BE ABANDONED

—D—	PROPOSED
—OHU—	OVERHEAD UTILITY
—UGU—	UNDERGROUND UTILITY
□	BOUNDARY
□	CATCH BASIN
△	CENTRIFUGAL
⊙	DRILL 1
⊙	EXISTING
⊙	FREE 5
⊙	GUY POLE
⊙	IRON PIPE
⊙	ASSESSMENT
⊙	PROPOSED
⊙	PROPOSED
⊙	STONE
⊙	SCS 50
⊙	UTILITY
⊙	WATER
⊙	WELL
⊙	WETLAND
⊙	EDGE OF
⊙	EDGE OF
⊙	RIP RAP
⊙	PASSING
⊙	FAILED 1
⊙	TEMPORARY
⊙	ELEVATION
⊙	NATIONAL
⊙	VERTICAL

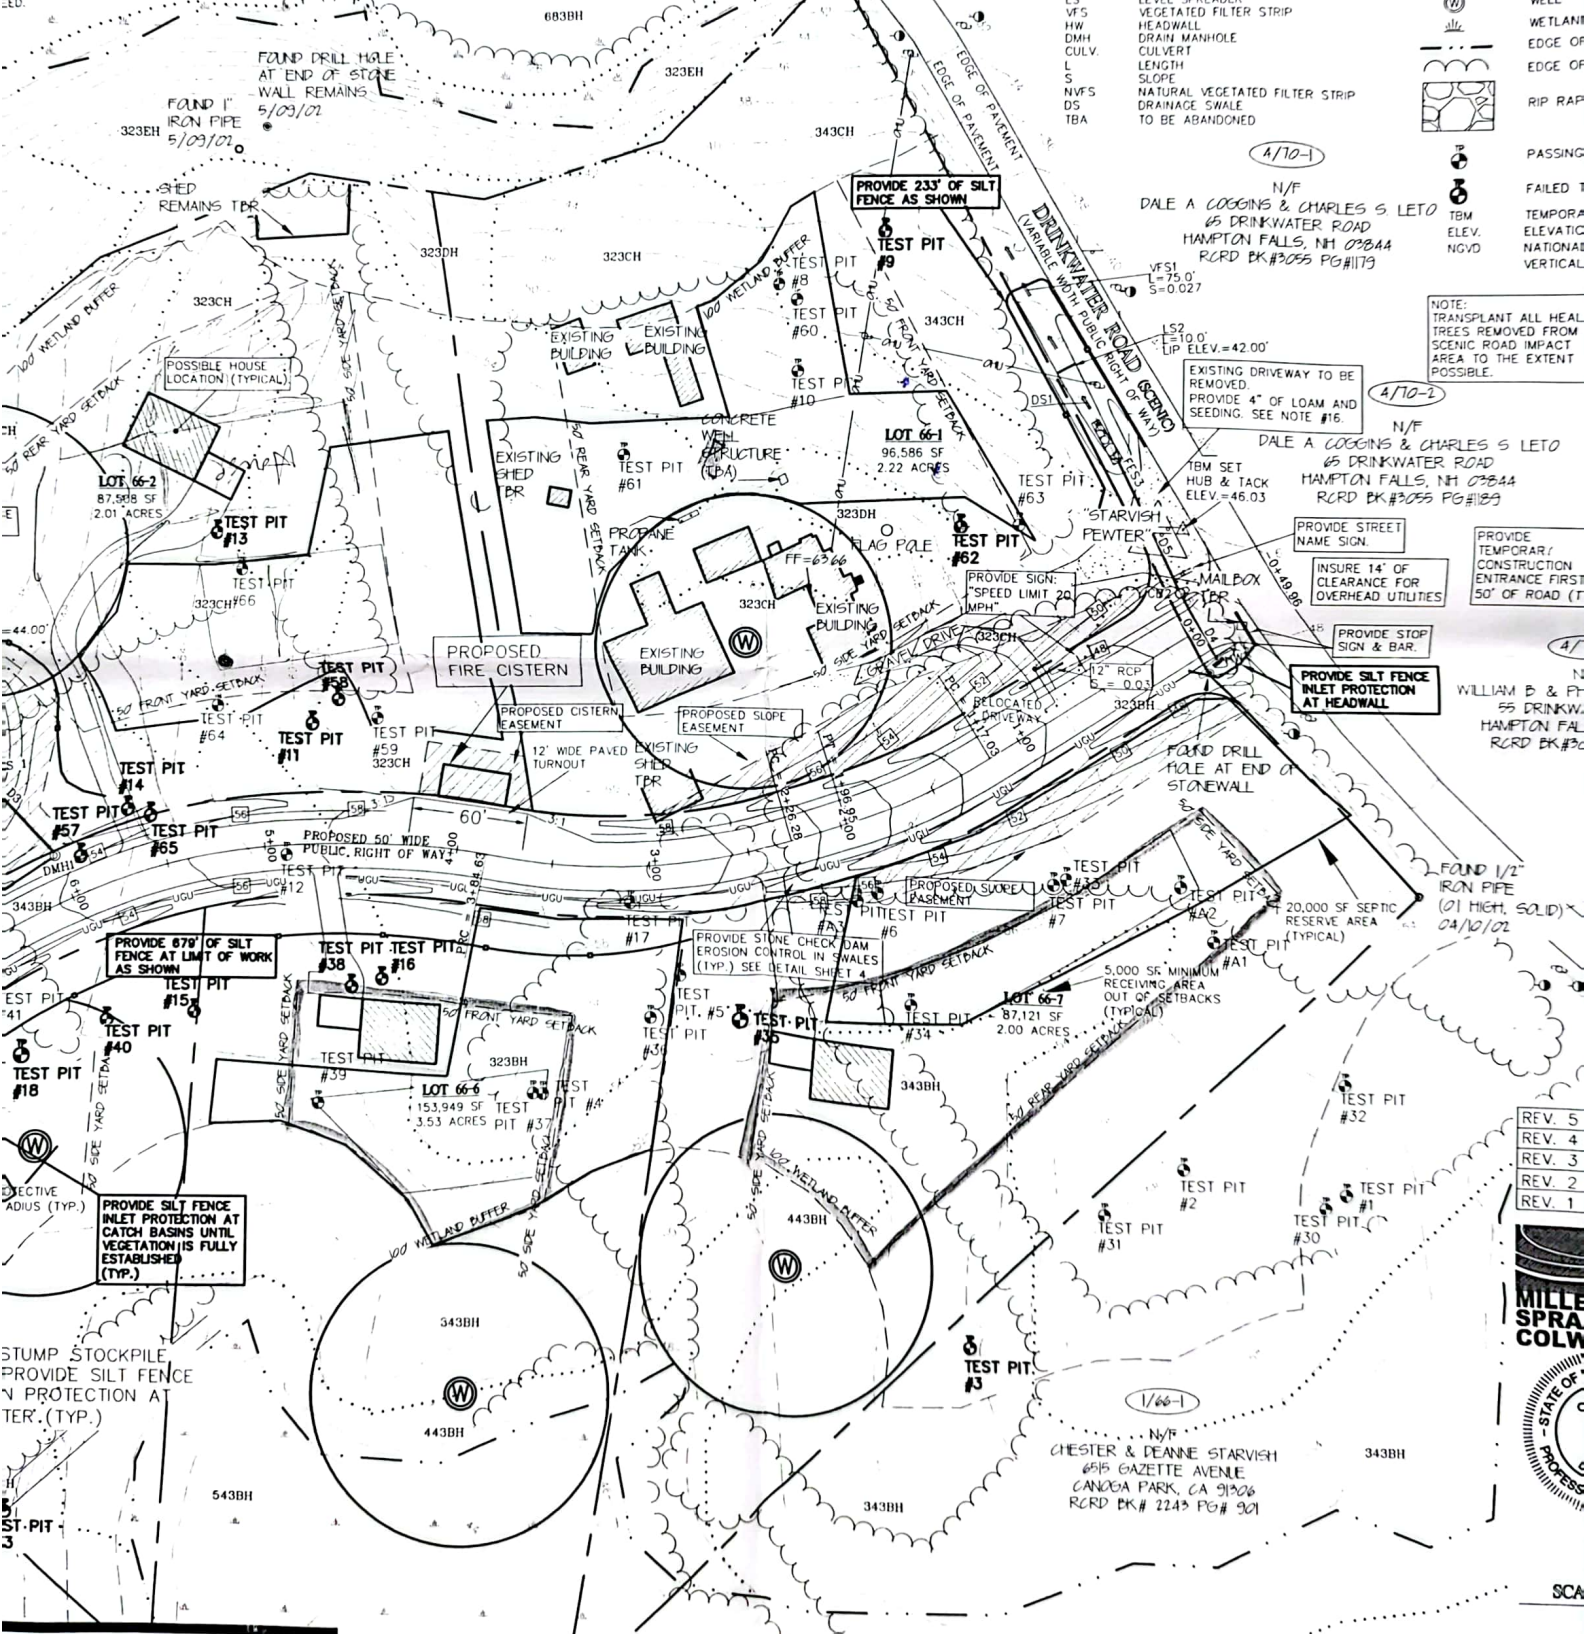

4. "SUBDIVISION OF LAND FOR PENDEL CORP. IN HAMPTON FALLS, N.H.", BY: SEACOAST ENGINEERING ASSOCIATES, INC. 73 DANIEL STREET, PORTSMOUTH, DATE: 17 JANUARY 1984, RCRD PLAN #D-12488.
5. "SUBDIVISION OF LAND FOR LOUISE D. & DONALD H. ARTMAN IN HAMPTON FALLS, N.H.", SCALE: 1"=40', DATE DEC. 1984, BY: PARKER SURVEY ASSOC., INC. EXETER & SEABROOK, N.H., RCRD PLAN #D-13302.


REVISE LOT NUMBERS ON BOUNDARY INSET OF SHEET 2	2/12/03
REVISE PER SCRD COMMENTS	2/07/03
REVISE PER CONDITIONS OF APPROVAL	12/3/02
REVISE PER REVIEW COMMENTS	10/10/02
REVISE PER REVIEW COMMENTS	9/24/02
REVISE LOTS 66-3, 66-4, AND STREET NAME PER PLANNING BOARD COMMENTS	8/30/02
REVISE LOT NUMBERS AND ADD STREET NAME PER ROCKINGHAM PLANNING COMMISSION	7/8/02

MILLETTE, SPRAGUE & COLWELL, INC.

CIVIL ENGINEERS

LAND SURVEYORS

SUBDIVISION PLAN
FOR
MIST DEVELOPMENT, LLC
DRINKWATER ROAD
COUNTY OF ROCKINGHAM
HAMPTON FALLS, NH

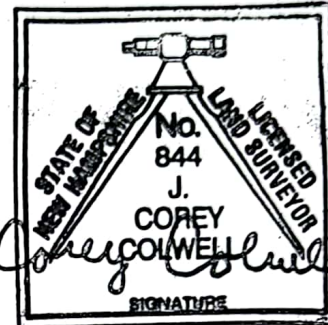

1" = 50'

(IN FEET)

DATE: JULY 2, 2002

501 ISLINGTON STREET, P.O. BOX 427, PORTSMOUTH, N.H. (603)431-2222

<http://www.mscenginc.com>

SHEET 1 OF 9

#02046

COUNTY OF ROCKINGHAM

HAMPTON FALLS, NH

SCALE: N/A

DATE: JULY 2, 2002

501 ISLINGTON STREET, P.O. BOX 427, PORTSMOUTH, N.H. (603)431-2222

<http://www.mscenginc.com>

SHEET 8 OF 9

#02046